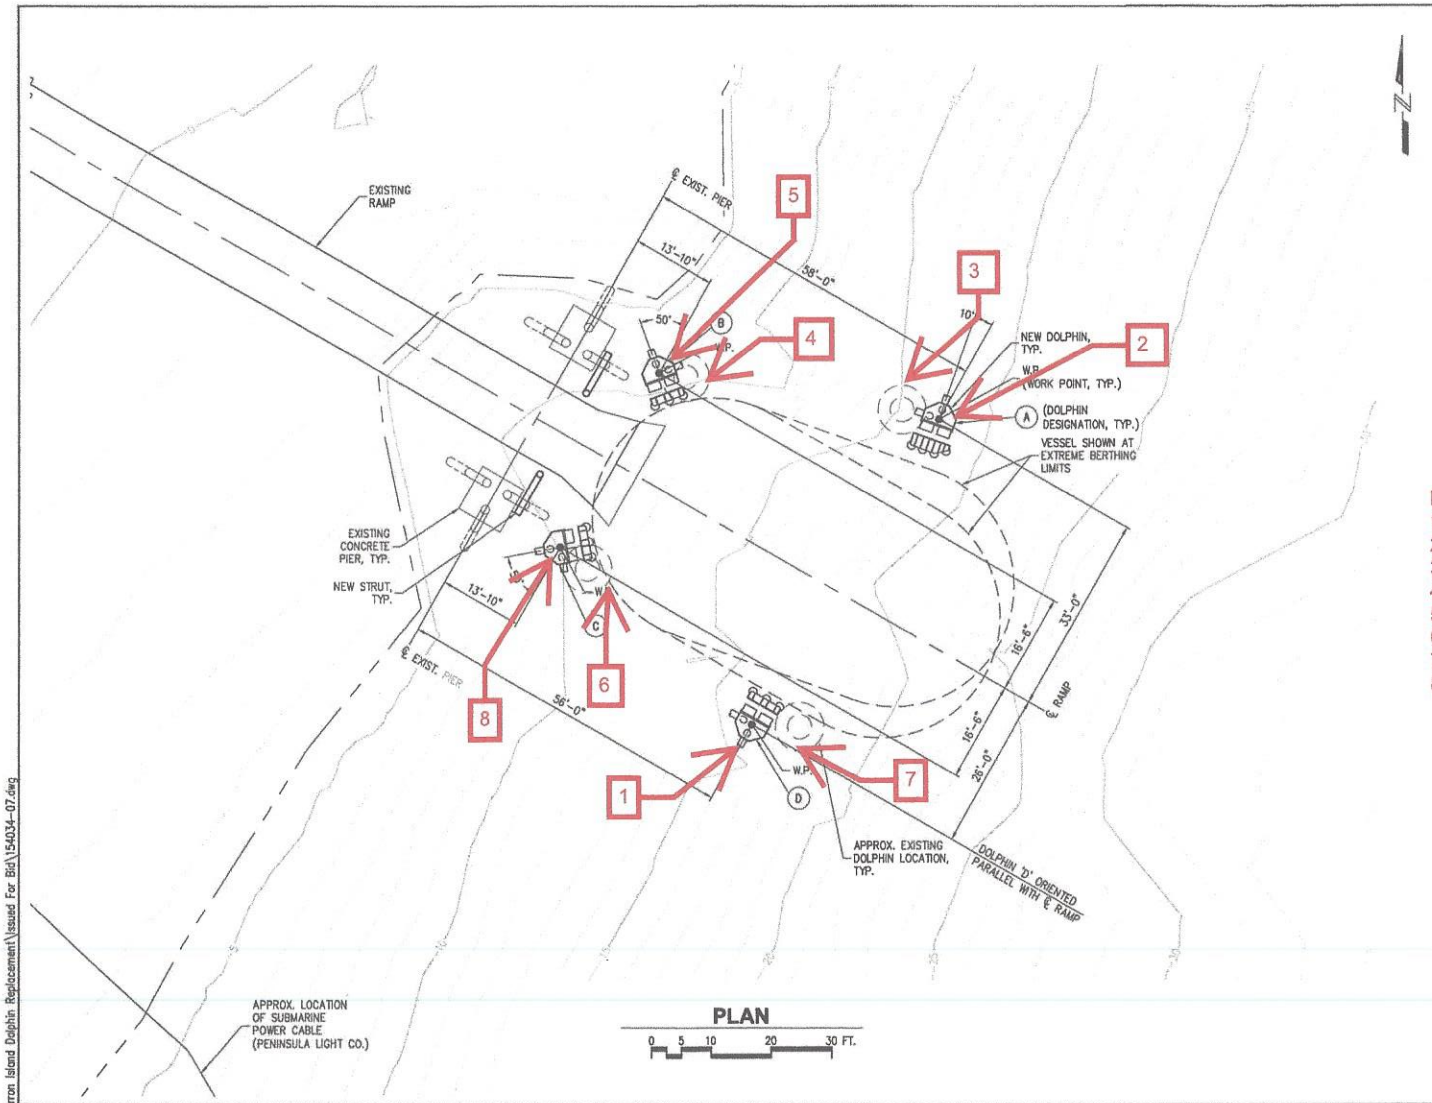

PLAN

0 5 10 20 30 FT.

Dolphin Installation/Removal Sequence
1. Install Dolphin D
2. Install Dolphin A
3. Demo Dolphin A
4. Demo Dolphin B
5. Install Dolphin B
6. Demo Dolphin C
7. Demo Dolphin D
8. Install Dolphin C

7/12/16
Drawings\2015\154034 - Herron Island Dolphin Replacement\Issued For Bid\154034-07.dwg

P N D ENGINEERS, INC.
1736 Fourth Avenue S., Suite A
Seattle, Washington 98134
P: 206.624.1387
www.pndengineers.com

PND ENGINEERS, INC. IS NOT RESPONSIBLE FOR SAFETY PROGRAMS, METHODS OR PROCEDURES OF OPERATION, OR THE CONSTRUCTION OF THE DESIGN SHOWN ON THESE DRAWINGS. WHERE SPECIFICATIONS ARE GENERAL OR NOT CALLED OUT, THE SPECIFICATIONS SHALL CONFORM TO STANDARDS OF INDUSTRY. DRAWINGS ARE FOR USE ON THIS PROJECT ONLY AND ARE NOT INTENDED FOR REUSE WITHOUT WRITTEN APPROVAL FROM PND. DRAWINGS ARE ALSO NOT TO BE USED IN ANY MANNER THAT WOULD CONSTITUTE A DETRIMENT DIRECTLY OR INDIRECTLY TO PND.

JOHN WILLIAM BESTOW, STATE OF WASHINGTON, 38312, PROFESSIONAL ENGINEER
12/13/16

REVISIONS		
REV	DATE	DESCRIPTION

ISSUED FOR BID

PROJECT: **HERRON ISLAND FERRY DOLPHIN REPLACEMENT**

TITLE: **SITE PLAN (ISLAND)**

DESIGNED BY:	JDO	PROJECT NO:	154034.02
DRAWN BY:	GRD	DATE:	DECEMBER 2015
CHECKED BY:	TWB	SCALE:	NOTED

SHEET NO: 7 OF 17

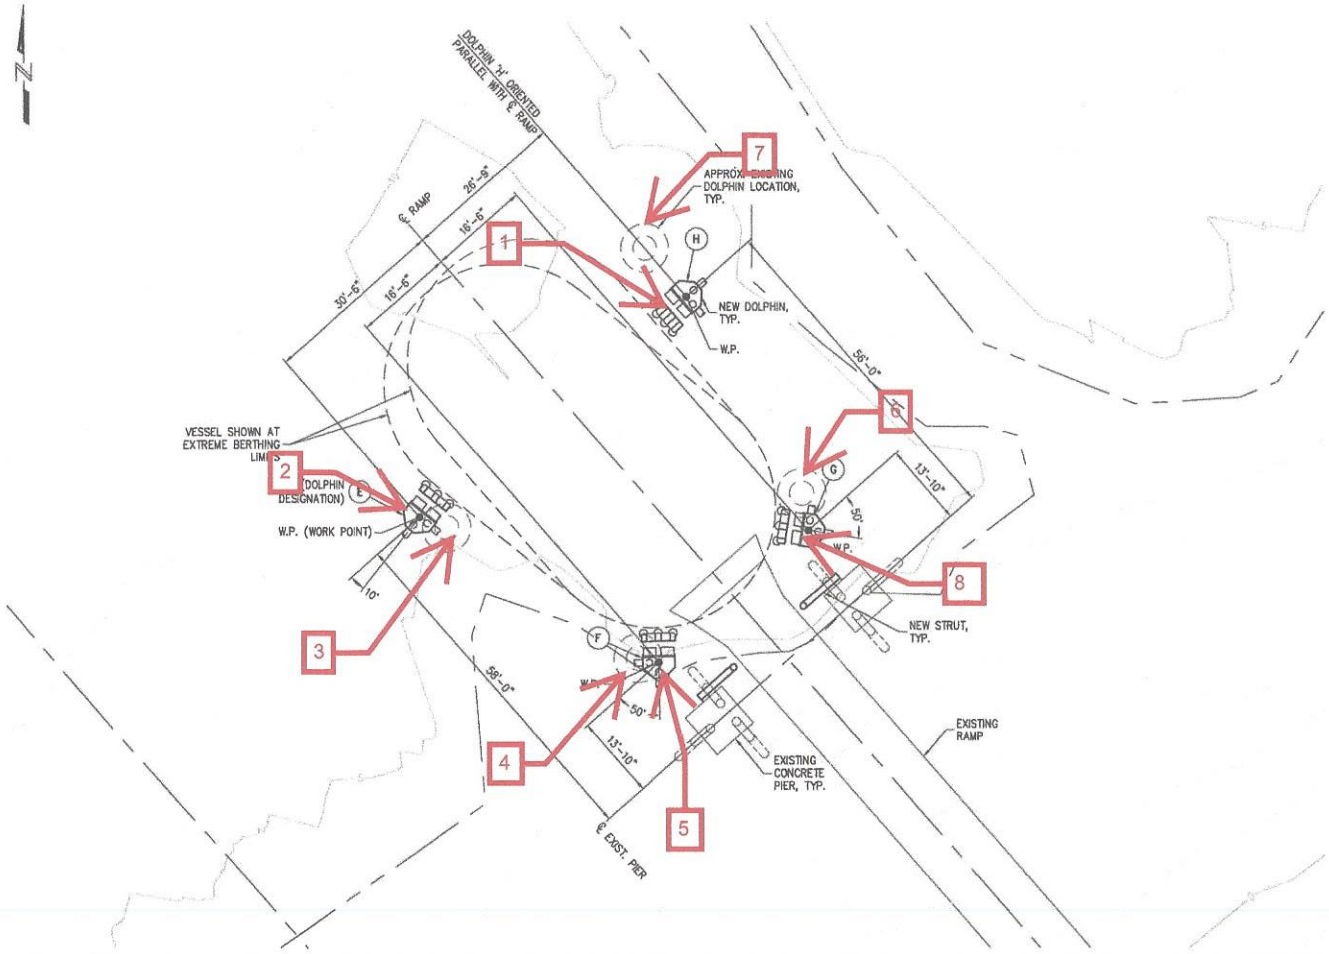

Dolphin Installation/Removal Sequence
1. Install Dolphin H
2. Install Dolphin E
3. Demo Dolphin E
4. Demo Dolphin F
5. Install Dolphin F
6. Demo Dolphin G
7. Demo Dolphin H
8. Install Dolphin G

PLAN

0 5 10 20 30 FT.

ISSUED FOR BID

PND ENGINEERS, INC.
1736 Fourth Avenue S., Suite A
Seattle, Washington 98134
P: 206.624.1387
www.pndengineers.com

PND ENGINEERS, INC. IS NOT RESPONSIBLE FOR SAFETY PROGRAMS, METHODS OR PROCEDURES OF OPERATION, OR THE CONSTRUCTION OF THE DESIGN SHOWN ON THESE DRAWINGS. WHERE SPECIFICATIONS ARE GENERAL OR NOT CALLED OUT, THE SPECIFICATIONS SHALL CONFORM TO STANDARDS OF INDUSTRY. DRAWINGS ARE FOR USE ON THIS PROJECT ONLY AND ARE NOT INTENDED FOR REUSE WITHOUT WRITTEN APPROVAL FROM PND. DRAWINGS ARE ALSO NOT TO BE USED IN ANY MANNER THAT WOULD CONSTITUTE A DETRIMENT DIRECTLY OR INDIRECTLY TO PND.

12/13/16

REVISIONS		
REV	DATE	DESCRIPTION

PROJECT: **HERRON ISLAND FERRY DOLPHIN REPLACEMENT**

TITLE: **SITE PLAN (MAINLAND)**

DESIGNED BY:	JDO	PROJECT NO:	154034.02	SHEET NO: 8 OF 17
DRAWN BY:	GRD	DATE:	DECEMBER 2016	
CHECKED BY:	TWB	SCALE:	NOTED	

7/12/16
Drawings\2015\154034 - Herron Island Dolphin Replacement\Issued For Bid\154034-08.dwg